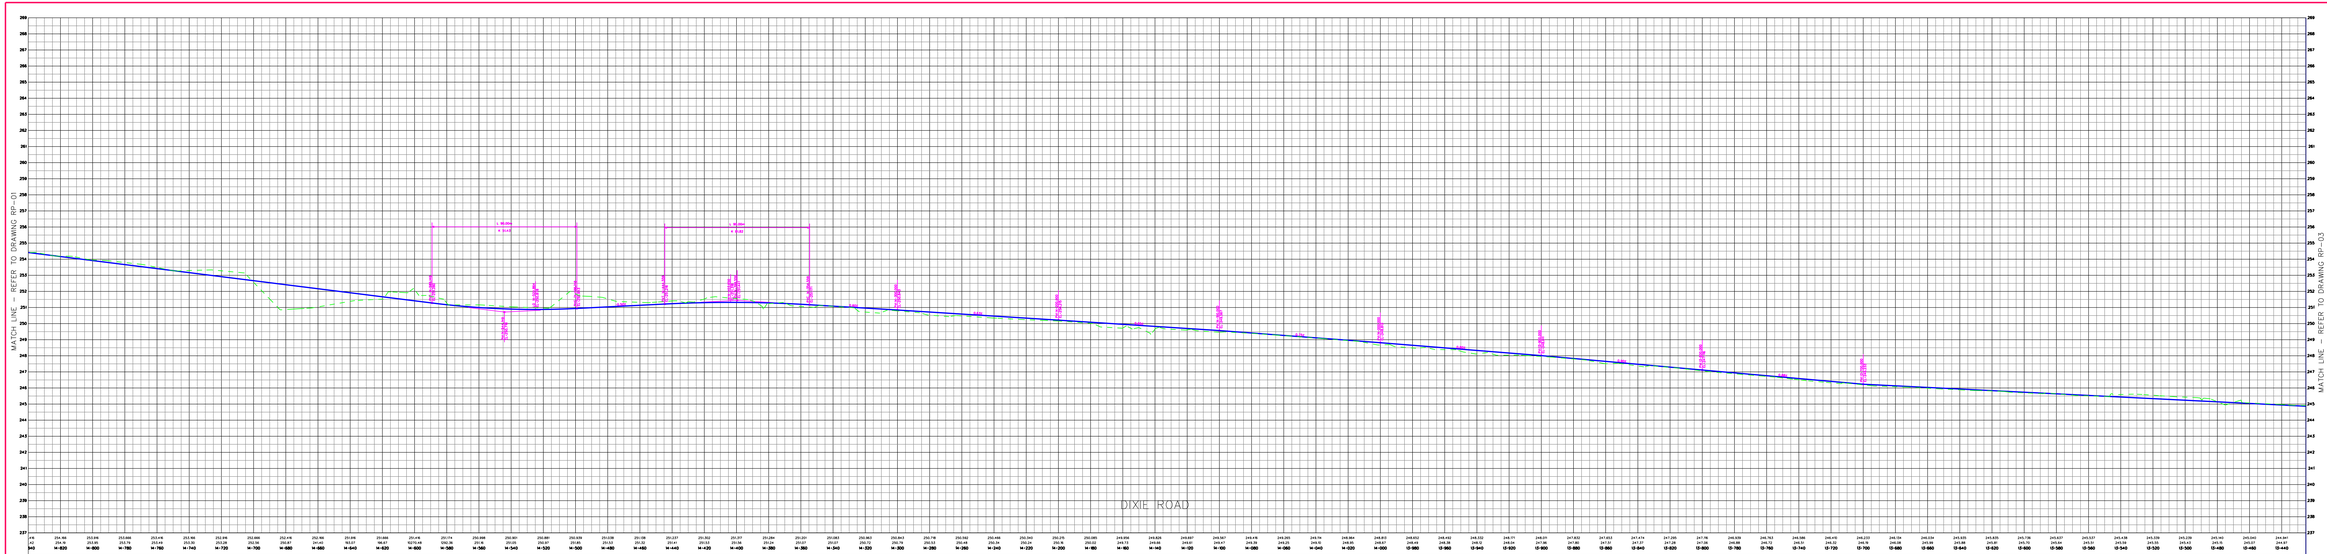

LEGEND

AECOM

AECOM Canada Ltd.
300-300 Town Centre Blvd, Markham, ON L3R 5Z6
T905.477.8400 F905.477.1456

CLIENT:

Region of Peel
Working for you

PROJECT:

DIXIE ROAD
(COUNTRYSIDE DRIVE
- MAYFIELD ROAD)

DRAWING:

PRELIMINARY
COMBINATION ALTERNATIVE -
PREFERRED ALTERNATIVE

DRAWN BY:	CHECKED BY:	PROJECT No.:
A. Kok	T.Driver	60118562
DESIGNED BY:	APPROVED BY:	DRAWING No.:
A. Kok	T.Driver	
SCALE:	DATE:	02
1:1000	May 2011	