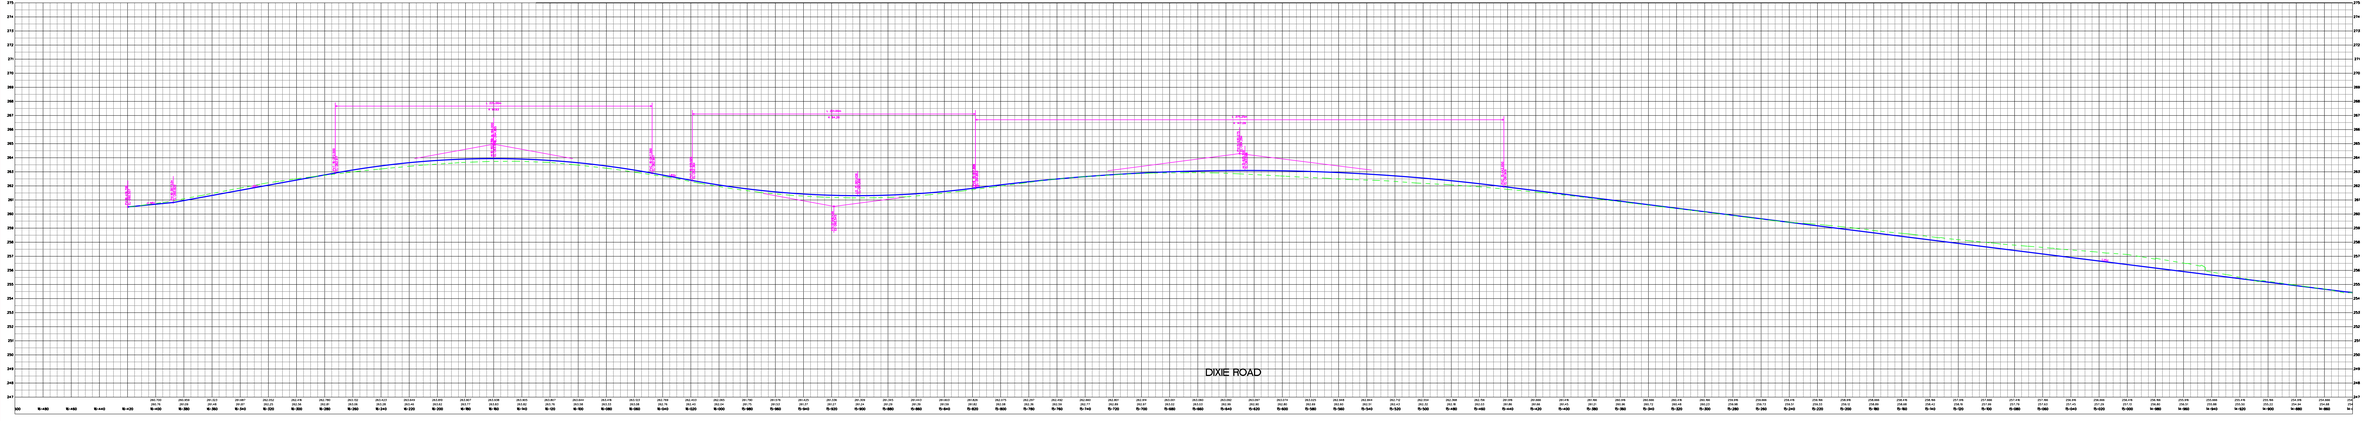

LEGEND

AECOM

AECOM Canada Ltd.
300-300 Town Centre Boulevard, Markham, ON L3R 5Z6
(905) 477-8400 (905) 477-1456

CLIENT:

Region of Peel
Working for you.

PROJECT:

DIXIE ROAD
(2KM NORTH OF
MAYFIELD ROAD)

DRAWING:

PRELIMINARY
COMBINATION ALTERNATIVE -
PREFERRED ALTERNATIVE

DRAWN BY: A. Kok	CHECKED BY: T.Brown	PROJECT No.: 60118562
DESIGNED BY: A. Kok	APPROVED BY: T.Brown	DRAWING No.: 01
SCALE: 1:1000	DATE: May 2011	