NOTES
1. DRIVEWAYS TO BE REGRADED AS REQUIRED
2. HYDRO POLE RELOCATIONS ARE PRELIMINARY
3. DESIGN IS SUBJECT TO REVISION

PLAN LEGEND

- PROPOSED CULVERT
- PROPOSED DRAINAGE
- HERITAGE CEDAR FENCE
- HERITAGE STONE WALL
- PROPERTY LIMITS
- 11.4m PLATFORM SEMI-RURAL GRADING LIMIT
- 11.4m PLATFORM RURAL GRADING LIMIT
- FENCES, WALL, GUIDERAILS (NOT IDENTIFIED AS CULTURAL FEATURE OR BUILT HERITAGE RESOURCE)
- EDGE OF VEGETATION
- EXISTING CENTRE LINE OF ROAD
- PROPOSED CENTRE LINE OF ROAD
- EXISTING CULVERT
- POTENTIAL TREE REMOVAL

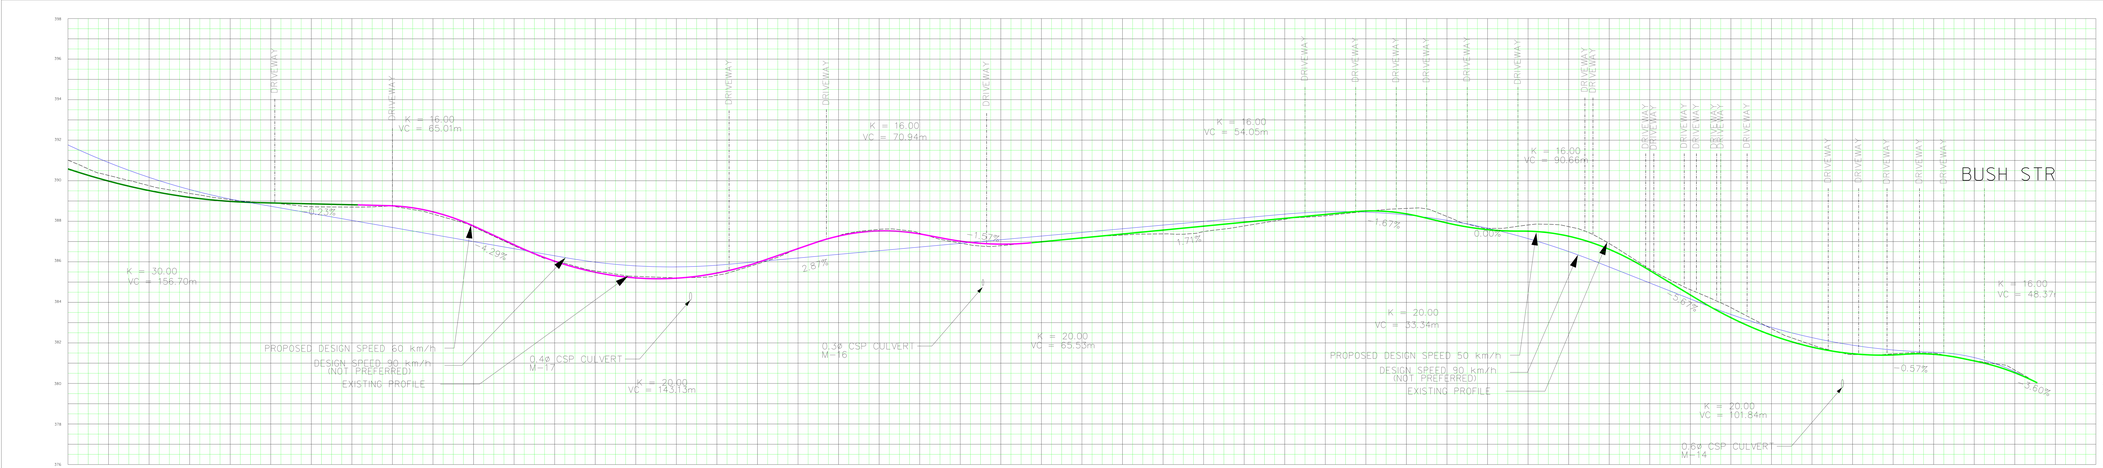

PROFILE LEGEND

- Existing Profile
- Design Speed 50 km/h
- Design Speed 60 km/h
- Design Speed 70 km/h
- Design Speed 90 km/h

SERVICE DATA					
REVISIONS					
DATE	DETAILS				REV

KEY PLAN (N.T.S.)

General Notes

ALL ASPHALTIC SURFACE (PAVED OTHERWISE NOTED) TO BE REPLACED WITH HOT MIX ASPHALT ON CONCRETE BASE (SEE DETAILS IN THE PLAN).
ALL DISTURBED AREAS TO BE REPLACED WITH SODDING (UNLESS OTHERWISE NOTED).
FOR ALL OTHER SURFACE (UNLESS OTHERWISE NOTED) SEE DETAILS.

Sub No. Date:
The Contractor is responsible for locating and fill-locating all existing utilities prior to the start of construction (unless existing utilities approximate drip) to be verified in field by contractor.

Designed by: Approved by:

NOTICE TO CONTRACTOR
48 HOURS PRIOR TO COMMENCING WORK NOTIFY THE FOLLOWING:
THE REGIONAL MUNICIPALITY OF PEEL, PUBLIC WORKS DEPARTMENT (905) 791-7800
CITY OF MISSISSAUGA (905) 615-3200
TOWN OF COLLEGE WORKS DEPT. (519) 941-0440
ENBRIDGE GAS DISTRIBUTION (416) 753-7074
HYDRO ONE NETWORKS INC. (416) 506-7000
ONTARIO CLEAN WATER AGENCY (905) 336-6000
CABLEVISION (905) 459-2540
BELL CANADA (905) 453-4800
CABLE TELEVISION/FIBEROPTIC PROVIDERS:

Date: Sheet No.
HORIZONTAL SCALE: 1:500
VERTICAL SCALE: 1:50

Region of Peel
Working for you

MISSISSAUGA ROAD
(FROM BLOCK BASE LINE RD. TO THE ORANGE SIDEROAD

STA. 25+500 TO STA. 26+450

CHECKED:	Drawn by: J.MK.		
DATE: MON. APL.29, 2013	Sheet 3 of 3	Plan No.	

DETAIL OF MML
EX.ROAD ELEV.
ROAD CHANGE