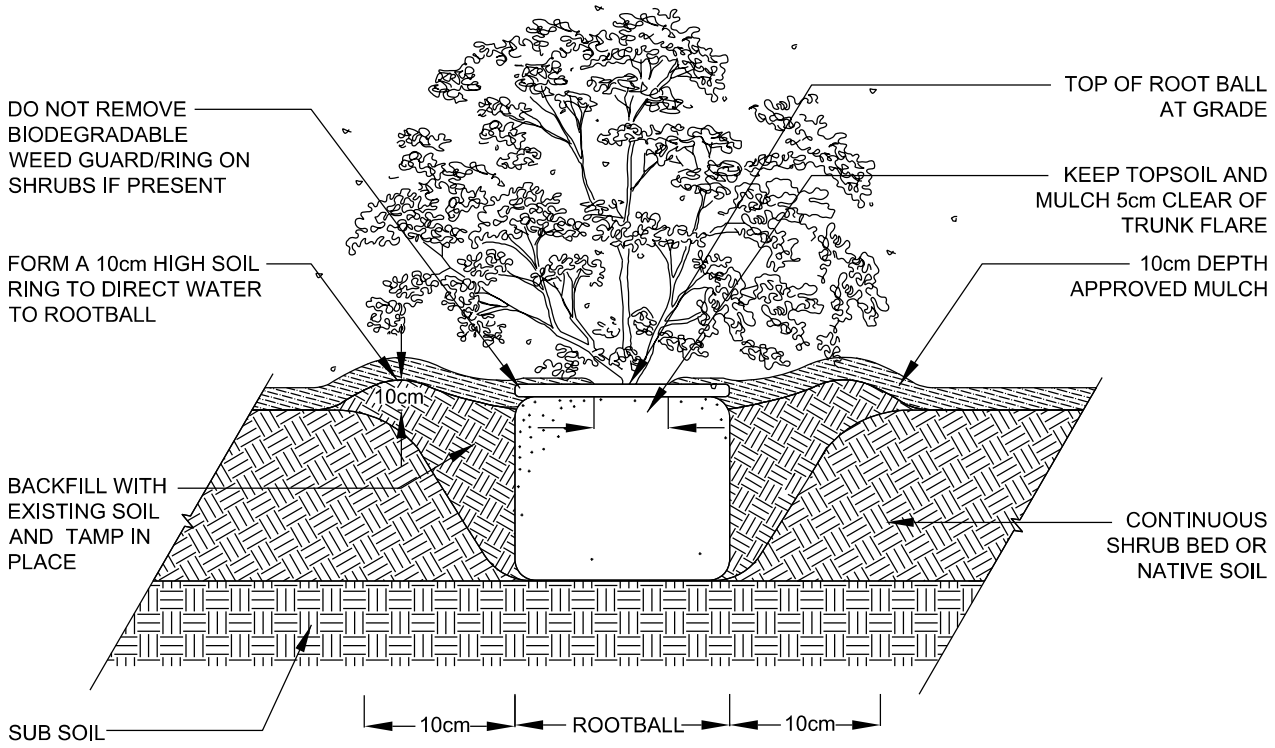

NOTES

1. WATERING:
   - SOAK THE ROOTBALL WITH 20 LITRES OF WATER IMMEDIATELY AFTER PLANTING. THE WATER SHALL BE MIXED WITH 10-52-10 WATER SOLUBLE FERTILIZER IN ACCORDANCE WITH MANUFACTURER'S INSTRUCTIONS.
2. ROOTBALL AND CONTAINER:
   - THE CONTAINER MUST BE REMOVED PRIOR TO PLANTING.
   - SHAVE OUTSIDE OF ROOTBALL TO REMOVE CIRCLING ROOTS IF PRESENT.
3. PRUNING:
   - REMOVE ALL DEAD AND DAMAGED BRANCHES.

Region of Peel — Working for you	PUBLIC WORKS STANDARD DRAWING	DATE: AUGUST 2016
		APPROVED BY: G.K./B.N. / DRAWN BY: C.B.
CONTAINER GROWN SHRUB PLANTING DETAIL		STD. DWG. NUMBER: 5-4-9 / SCALE: N.T.S.